FilmL.A., Inc.
6255 W Sunset Blvd, 12th Floor
Hollywood, CA 90028
t: (213)977-8600 - f: (213)977-8601
www.filmla.com

Summary Information

Permit No: F00142299-B **Type of Permit:** FILMING **Release Date:** 09/26/2018

Production Company SECOND IN COMMAND PRODUCTIONS, LLC VEEP

Insured Company Name SECOND IN COMMAND PRODUCTIONS, LLC VEEP

Contact Phone No. 1 323-956-9500
Contact Phone No. 2
Fax 310-382-3363
Address 2500 BROADWAY, SUITE 400
SANTA MONICA, California 90404

Production Title VEEP

Type of Production TV Sitcom

Producer Morgan Sackett

Director Morgan Sackett

1st AD Jeff Rosenberg

Production Manager David Hyman

FilmL.A. Coordinator Carri Stevens

Location Manager Caleb Duffy
Primary Phone Mobile - 323-388-9038
Secondary Phone

Location Assistant Clay Valenti
Primary Phone Mobile - 310-463-0102
Secondary Phone

Fees

Posting 900	$207.00
Posting 1500	$345.00
Notification Charge	$448.00
LA CITY LANE AND STREET CLOSURE FEE	$312.00
FILMLA NON-REFUNDABLE FILM PERMIT RIDER FEE	$109.00
LA CITY FIRE SAFETY OFFICER	$1,190.00
LAUSD STANDARD DEPOSIT	$1,500.00
LAUSD USE FILMING REGULAR FEE	$10,500.00
LAUSD STANDARD CUSTODIAL FEES	$1,540.00
FILMLA MONITOR FEES	$256.00
FILMLA MONITOR FEES OVERTIME	$192.00
FILMLA MONITOR FEES - DOUBLE TIME	$128.00

Total Permit Fee $16,727.00

Number of Locations 1

NOT A PERMIT

FilmL.A., Inc.
6255 W Sunset Blvd, 12th Floor
Hollywood, CA 90028
t: (213)977-8600 - f: (213)977-8601
www.filmla.com

Summary Information — Location

Permit Number	F00142299-B	**Location Manager**	Caleb Duffy
Production Company	SECOND IN COMMAND PRODUCTIONS,...	Primary Phone	Mobile - 323-388-9038
Insured Company	SECOND IN COMMAND PRODUCTIONS,...	Secondary Phone	
Production Title	VEEP		

Location Address	322 Lucas Ave, Los Angeles, CA, 90017
Location Name	MIGUEL CONTRERAS HIGH SCHOOL/LEARNING COMPLEX
Location Type	School
Location Description	LOS ANGELES UNIFIED SCHOOL DISTRICT
Prep Dates	9/25/2018 - 9/25/2018 07:00 - 19:00 1 day
Film Dates	9/26/2018 - 9/26/2018 07:00 - 19:00 1 day
Strike Dates	9/27/2018 - 9/27/2018 07:00 - 17:00
Open or Closed to the Public	Open
Generic Conditions	*LAFD UFSO: Company must contact FilmL.A. for extension of the Uniformed Fire Safety Officers' hours. During normal business hours, UFSO must also inform the LAFD Film desk of the extension. Community Survey Obtained Exterior filming activity may not exceed a two hour time frame. Must Maintain 5' Clearance on Sidewalks/Walkways Must maintain local/emergency access No cast or crew parking on area streets No interference with vehicular or pedestrian traffic
Please see attached document	Lucas Ave (ES curb) 3rd (NS curb) - Veep (002).pdf

Equipment on Location

Type	Quantity
10 Ton Truck	5
5 or 10 ton trucks	3
Cube Trucks	2
Generator	2
Portable restrooms	2
Scissor Lifts	2
Stakebed Trucks	5
Trailers	2

Personnel on Location

Type	Quantity
Cast	10
Crew	90
Extras	150
LA City UFSO assigned	43459

NOT A PERMIT

FilmL.A., Inc.
6255 W Sunset Blvd, 12th Floor
Hollywood, CA 90028
t: (213)977-8600 - f: (213)977-8601
www.filmla.com

Summary Information — Location

Permit Number	F00142299-B	**Location Manager**	Caleb Duffy
Production Company	SECOND IN COMMAND PRODUCTIONS,...	Primary Phone	Mobile - 323-388-9038
Insured Company	SECOND IN COMMAND PRODUCTIONS,...	Secondary Phone	
Production Title	VEEP		

Vans 5

Filming Activities Equipment on property; Equipment on sidewalk & street; Exterior Dialogue; Handheld equipment; Interior Dialogue; Additional prep 9/26 0630 - 0700;

Jurisdiction **Political:** Los Angeles City - Council District 01 **Police:** Los Angeles Police Department **Fire:** Los Angeles City

Thomas Guide **Page:** 634 **Grid:** D3

Approvals

FILML.A. MONITORS	Eric Warczinsky
LOS ANGELES CITY FIRE DEPARTMENT - FILM UNIT	Jazmyn Davis
LOS ANGELES CITY POLICE DEPARTMENT	Gabriel Martinez
FILML.A. SCHOOLS	Molly Calhoun
FILML.A. CLOSURES	Jennifer Morelos
LOS ANGELES CITY DEPARTMENT OF PUBLIC WORKS	Jessica Castro

Coordinator Note UFSO REQUIRED 9/26 0600 - 1900

Coordinator Note RIDER B RELEASES LOCATION

Parking

Base Camp 5555 Melrose Ave, Los Angeles, CA, 90004
Location Type : Other Location

Crew Parking 5555 Melrose Ave, Los Angeles, CA, 90004
Location Type : Other Location

Parking Notes
Paramount Studios - Lemon Grove - Crew and Paramount Backlot Base Camp

Posting "No Parking" signs ES LUCAS AVE BETWEEN 3RD ST AND 2ND ST. - 9/24 7AM TO 10PM AND 9/25 6AM TO 7PM

CANCELED:
WS BIXEL BETWEEN 3RD ST AND MIRAMAR - 9/24 7AM TO 10PM AND 9/25 6AM TO 7PM

Approximate Footage 1201 - 1500 **Log Number** 216953

Date(s) 9/24/2018 to 9/25/2018 **Time(s)** 06:00 to 22:00

Posting "No Parking" signs W/S VAN NESS AVE BETWEEN LEMON GROVE AND THE PARAMOUNT VAN NESS GATE - 9/26/18 - ANYTIME - THIS IS FOR OUR

NOT A PERMIT

FilmL.A., Inc.
6255 W Sunset Blvd, 12th Floor
Hollywood, CA 90028
t: (213)977-8600 - f: (213)977-8601
www.filmla.com

Summary Information — Location

Permit Number	F00142299-B	**Location Manager**	Caleb Duffy
Production Company	SECOND IN COMMAND PRODUCTIONS,...	Primary Phone	Mobile - 323-388-9038
Insured Company	SECOND IN COMMAND PRODUCTIONS,...	Secondary Phone	
Production Title	VEEP		

PEOPLE MOVERS TO SHUTTLE CREW AND EXTRAS TO THE SCHOOL LOCATION.

Approximate Footage 601 - 900 **Log Number** 217082

Date(s) 9/26/2018 to 9/26/2018 **Time(s)** 00:00 to 00:00

Lane / Full Closure NORTH BOUND CURB LANE OF LUCAS AVE BETWEEN 3RD ST AND 2ND ST - 9/25 7AM TO 7PM, 9/26, 5AM TO 7PM, 9/27 7AM TO 5PM

Approximate Footage 301 - 600

Date(s) 9/25/2018 to 9/27/2018 **Time(s)** 05:00 to 19:00

Lane / Full Closure WEST BOUND CUB LANE OF 3RD ST BETWEEN LUCAS AND BIXEL AVE 9AM TO 3PM 9/26

Approximate Footage 301 - 600

Date(s) 9/26/2018 to 9/26/2018 **Time(s)** 09:00 to 15:00

NOT A PERMIT

Permit #F00142299-B

Ⓢ TRAFFIC SIGNAL

● TRAFFIC CONE

TYPE I W/ SIGN

HIGH LEVEL WARNING DEVICE

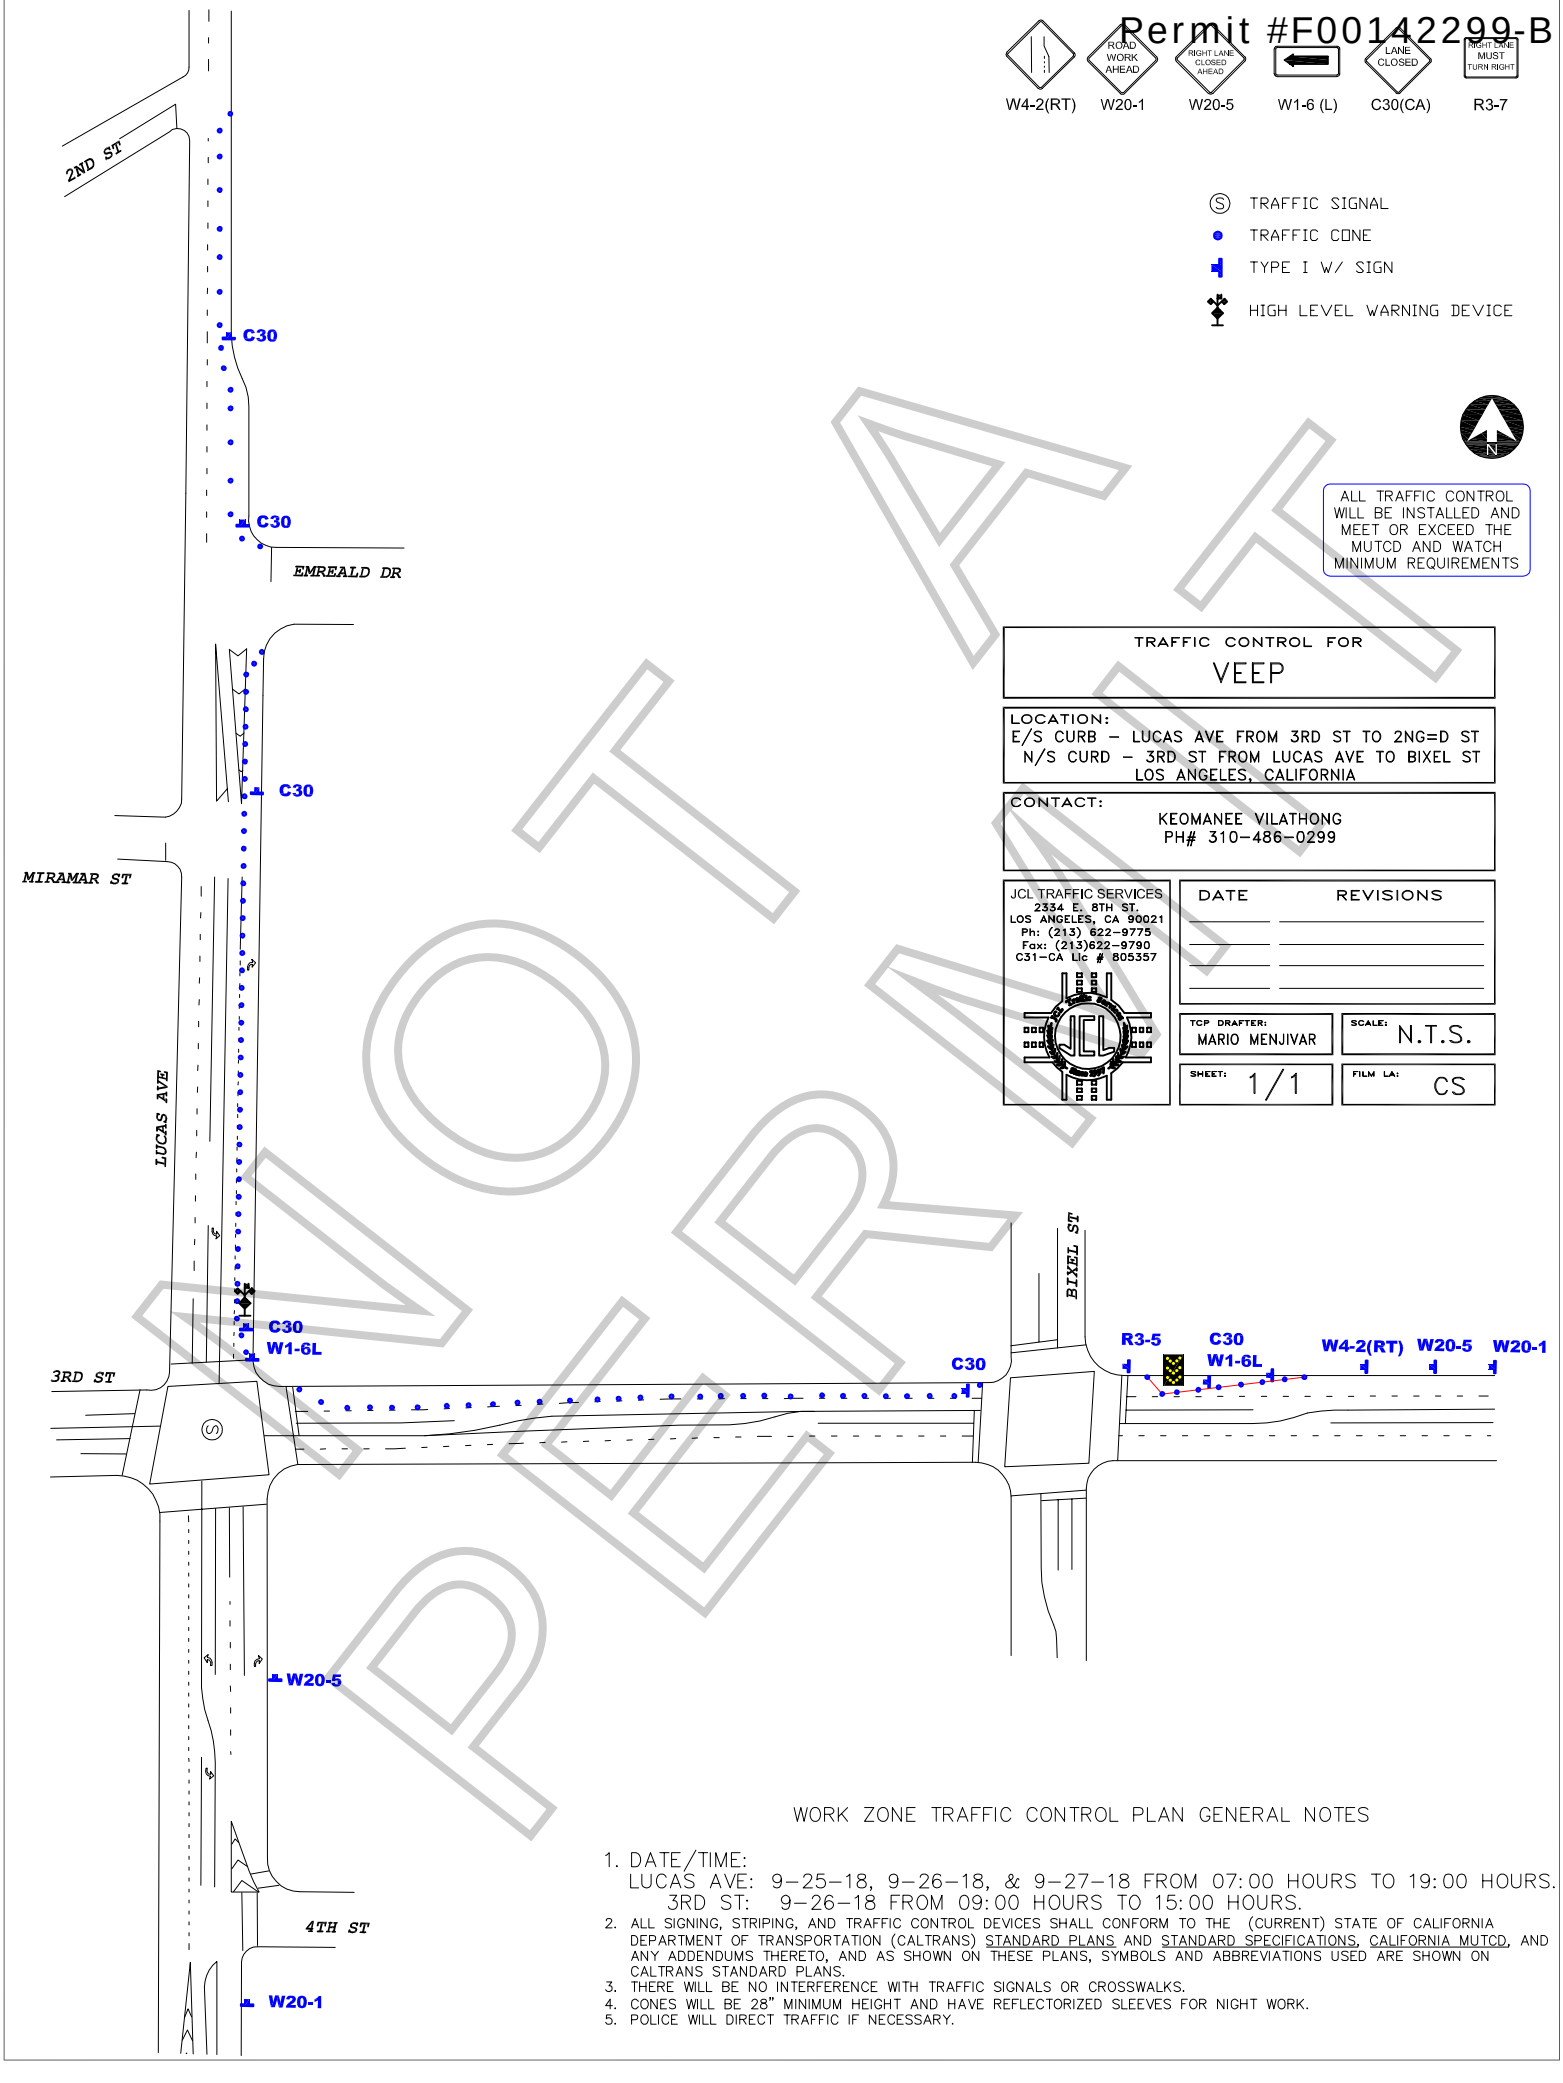

ALL TRAFFIC CONTROL WILL BE INSTALLED AND MEET OR EXCEED THE MUTCD AND WATCH MINIMUM REQUIREMENTS

TRAFFIC CONTROL FOR

VEEP

LOCATION:
E/S CURB – LUCAS AVE FROM 3RD ST TO 2NG=D ST
N/S CURD – 3RD ST FROM LUCAS AVE TO BIXEL ST
LOS ANGELES, CALIFORNIA

CONTACT:
KEOMANEE VILATHONG
PH# 310-486-0299

JCL TRAFFIC SERVICES
2334 E. 8TH ST.
LOS ANGELES, CA 90021
Ph: (213) 622-9775
Fax: (213)622-9790
C31-CA Lic # 805357

DATE	REVISIONS

TCP DRAFTER: MARIO MENJIVAR	SCALE: N.T.S.
SHEET: 1/1	FILM LA: CS

NOT A PERMIT

WORK ZONE TRAFFIC CONTROL PLAN GENERAL NOTES

1. DATE/TIME:
   LUCAS AVE: 9-25-18, 9-26-18, & 9-27-18 FROM 07:00 HOURS TO 19:00 HOURS.
   3RD ST: 9-26-18 FROM 09:00 HOURS TO 15:00 HOURS.
2. ALL SIGNING, STRIPING, AND TRAFFIC CONTROL DEVICES SHALL CONFORM TO THE (CURRENT) STATE OF CALIFORNIA DEPARTMENT OF TRANSPORTATION (CALTRANS) STANDARD PLANS AND STANDARD SPECIFICATIONS, CALIFORNIA MUTCD, AND ANY ADDENDUMS THERETO, AND AS SHOWN ON THESE PLANS, SYMBOLS AND ABBREVIATIONS USED ARE SHOWN ON CALTRANS STANDARD PLANS.
3. THERE WILL BE NO INTERFERENCE WITH TRAFFIC SIGNALS OR CROSSWALKS.
4. CONES WILL BE 28" MINIMUM HEIGHT AND HAVE REFLECTORIZED SLEEVES FOR NIGHT WORK.
5. POLICE WILL DIRECT TRAFFIC IF NECESSARY.